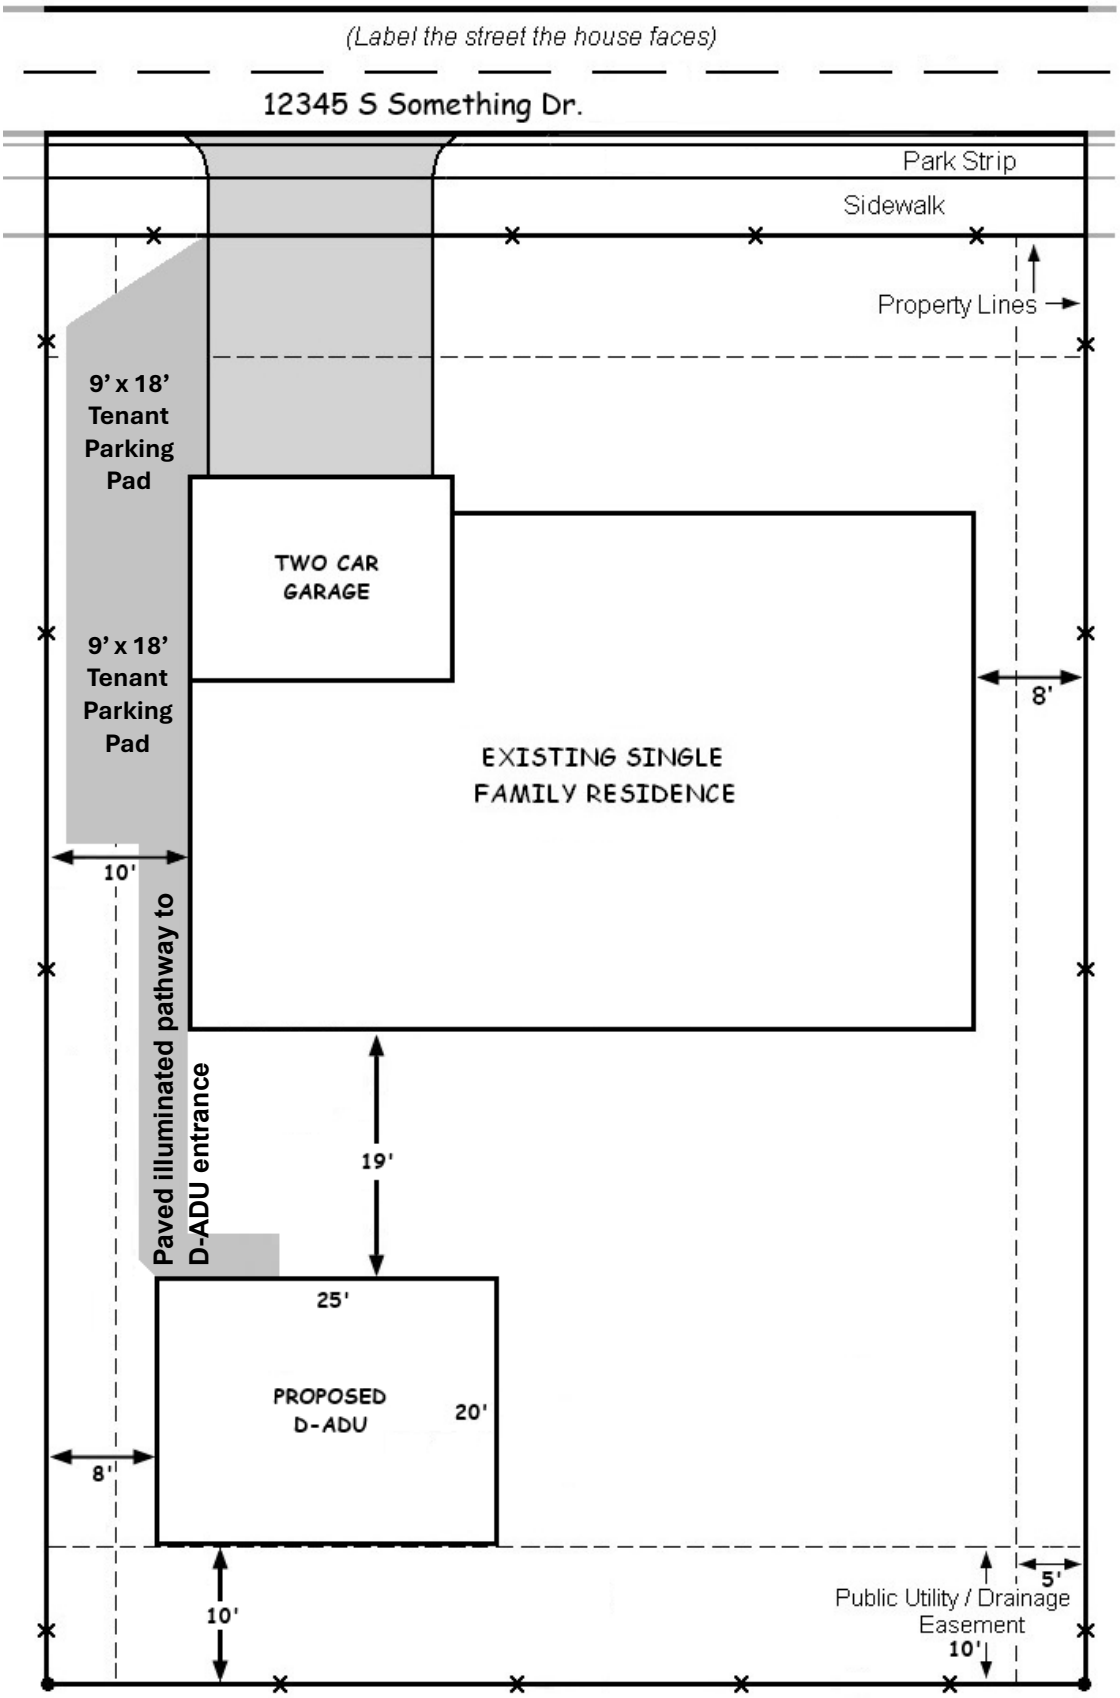SAMPLE D-ADU SITE PLAN